


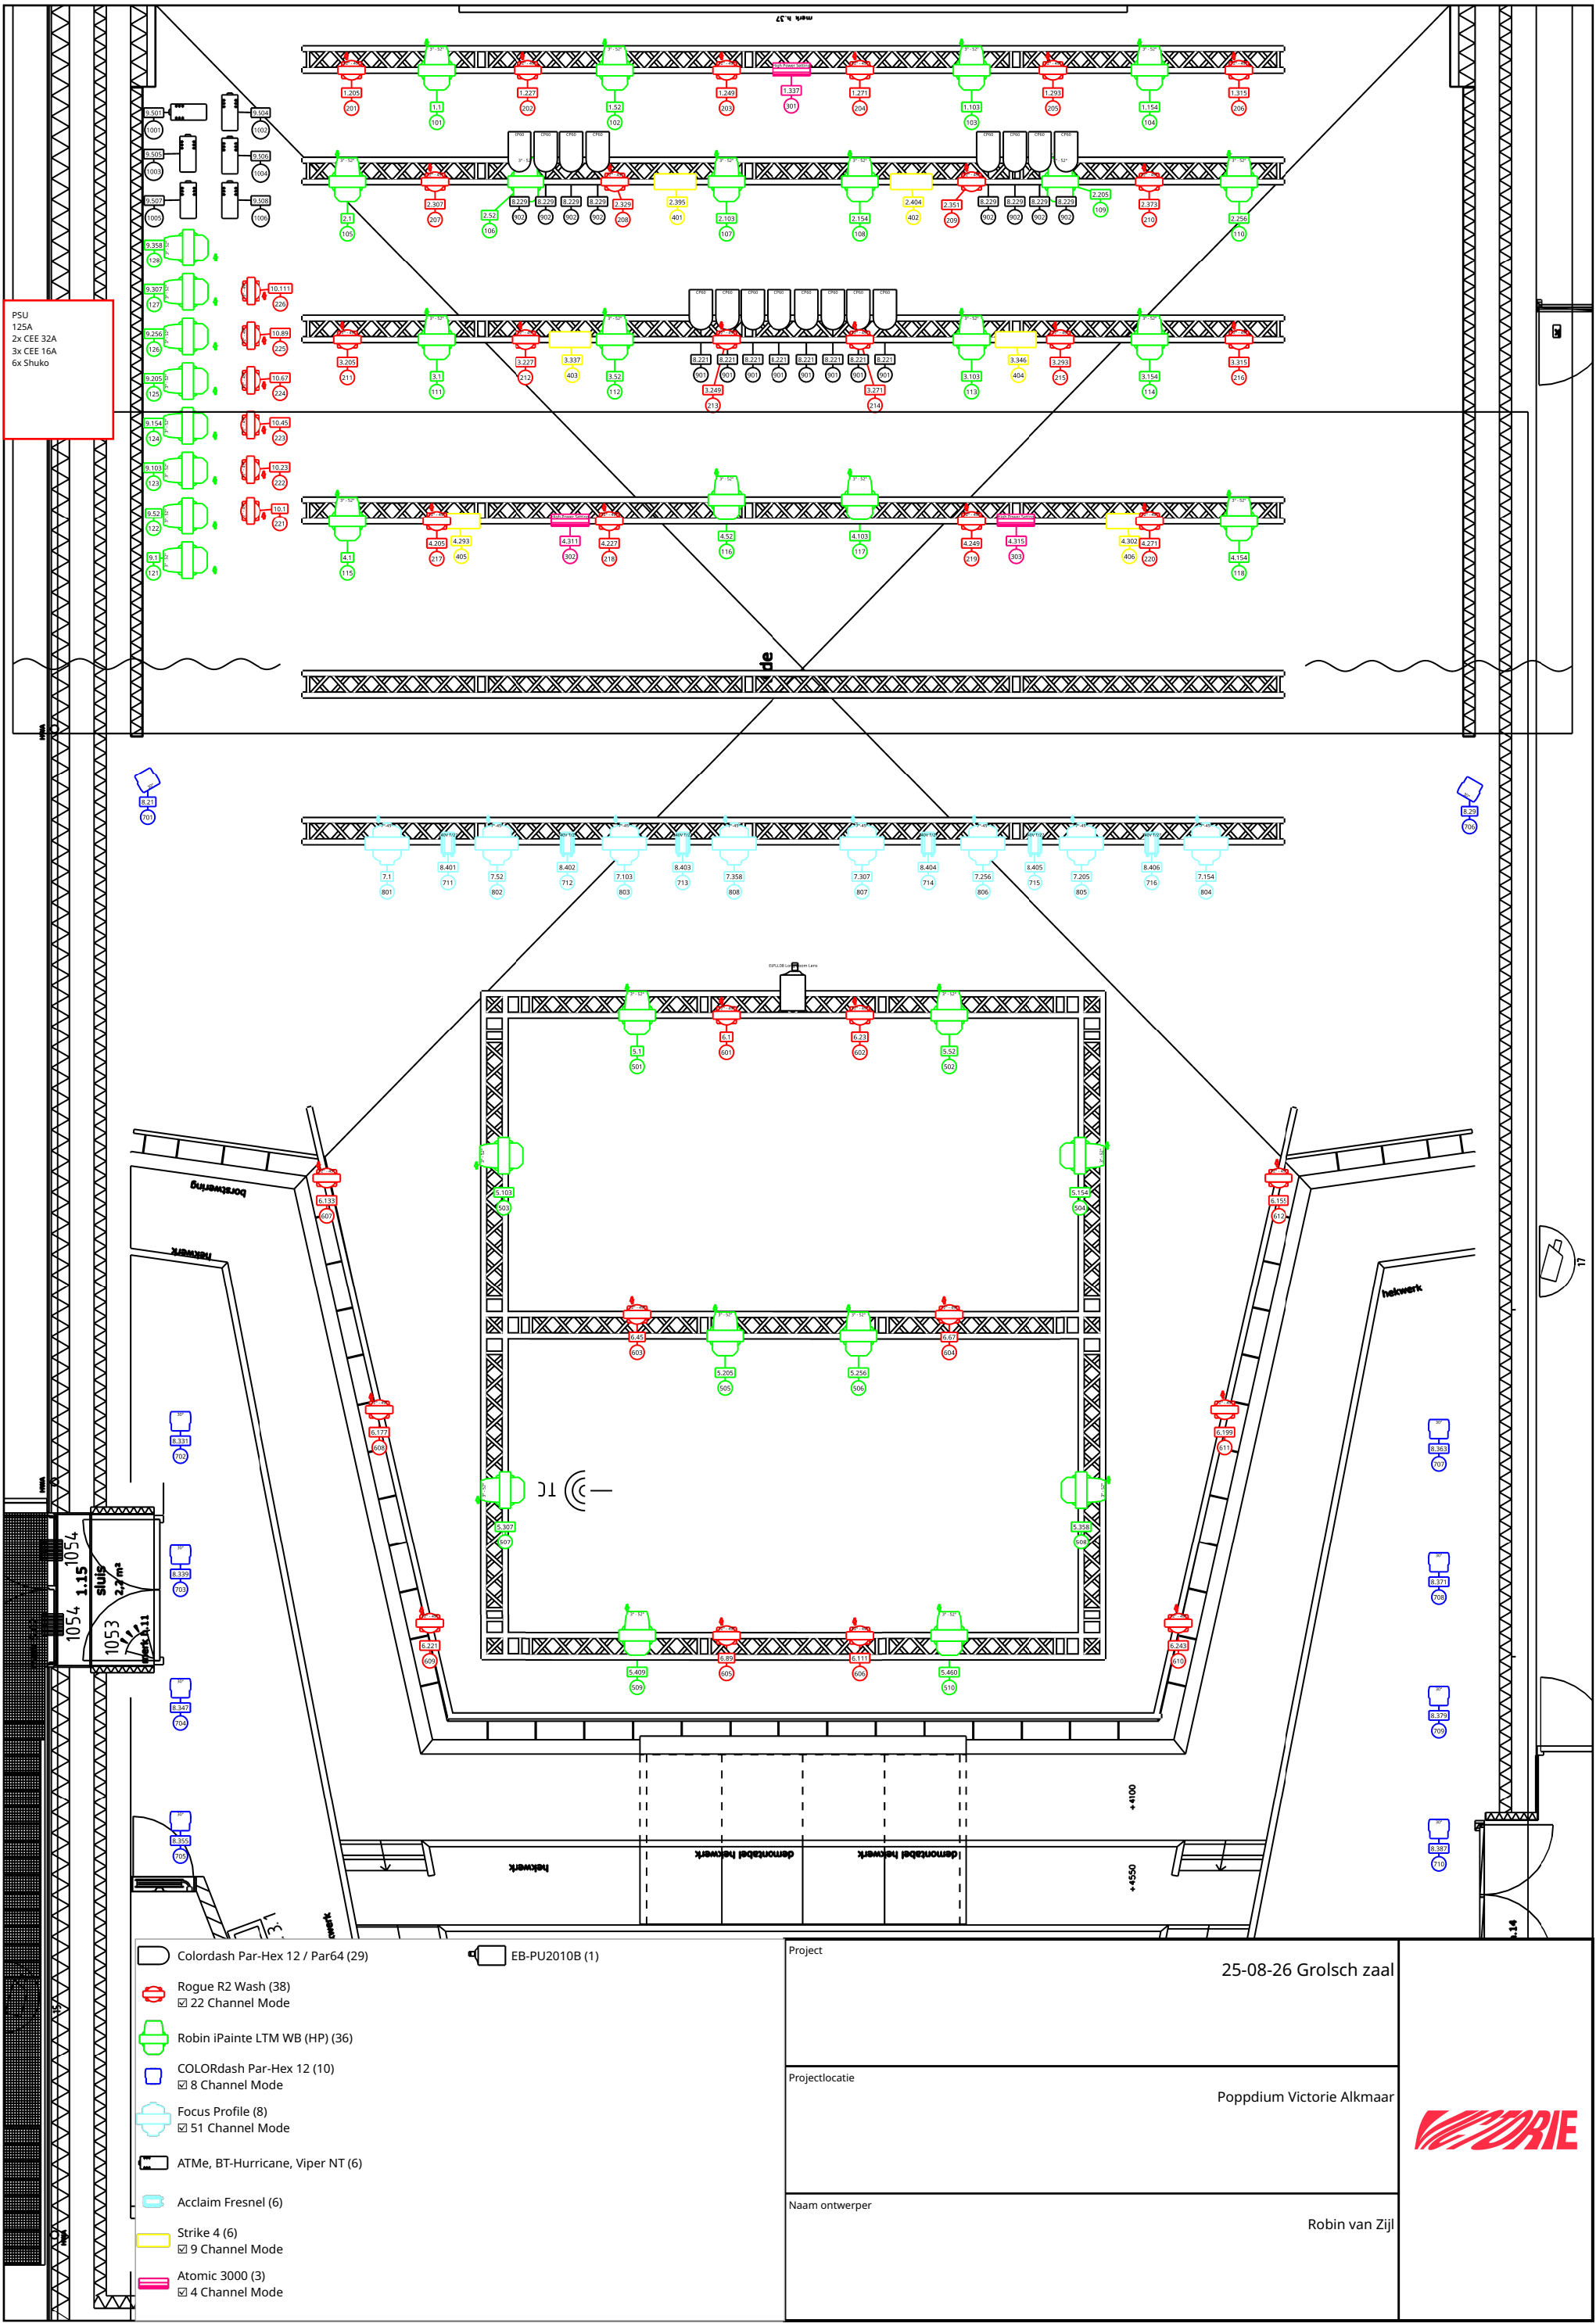

PSU
125A
2x CEE 32A
3x CEE 16A
6x Shuko

- Colordash Par-Hex 12 / Par64 (29)
- Rogue R2 Wash (38)
☑ 22 Channel Mode
- Robin iPainte LTM WB (HP) (36)
- COLORDash Par-Hex 12 (10)
☑ 8 Channel Mode
- Focus Profile (8)
☑ 51 Channel Mode
- ATMe, BT-Hurricane, Viper NT (6)
- Acclaim Fresnel (6)
- Strike 4 (6)
☑ 9 Channel Mode
- Atomic 3000 (3)
☑ 4 Channel Mode

EB-PU2010B (1)

Project	25-08-26 Grolsch zaal
Projectlocatie	Popodium Victorie Alkmaar
Naam ontwerper	Robin van Zijl

