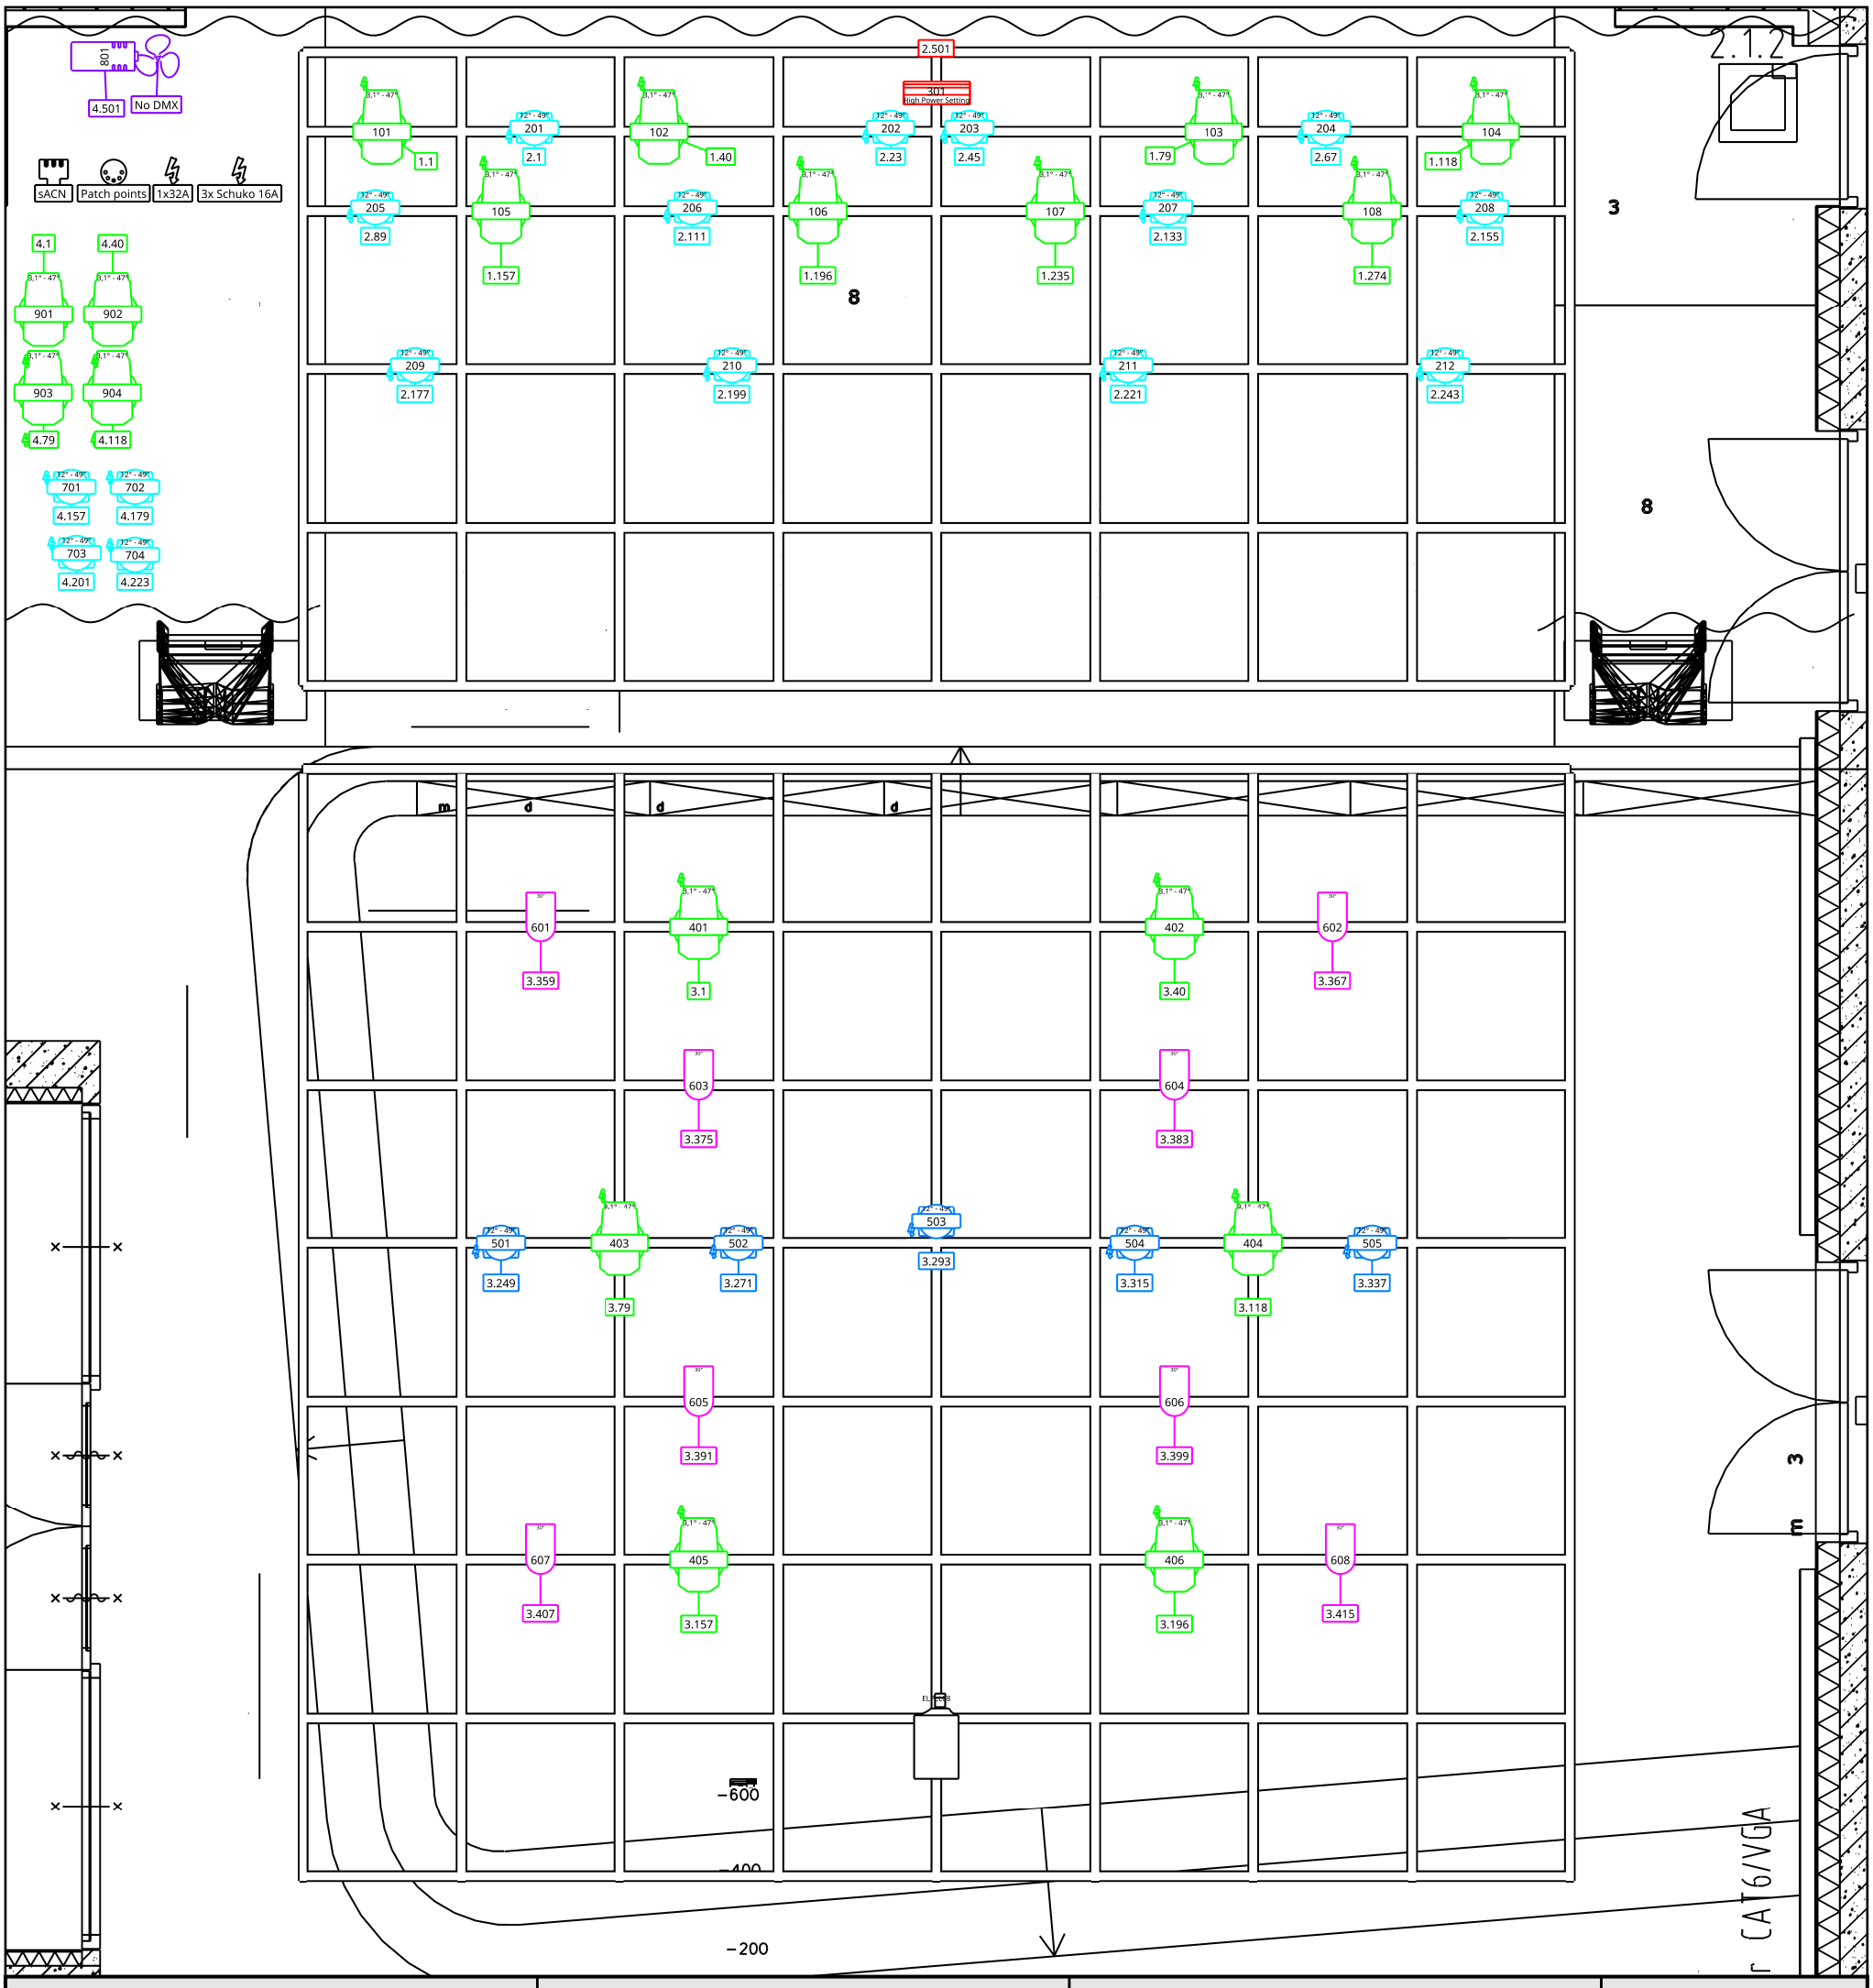

Project	Project location	Project date	Drawing version
Podium Victorie	Kleine Zaal	15-04-26	V1

Lighting designer

Robin van Zijl

Symbol key

- Robin LedPOINTE (18)
- COLORdash Par-Hex 12 (8)
  - ☑ 8 Channel Mode
- Rogue R2 Wash Floor (16)
  - ☑ 22 Channel Mode
- Rogue R2 Wash Front (5)
  - ☑ 22 Channel Mode
- ATMe (1)
- Atomic 3000 (1)
  - ☑ 4 Channel Mode
- EB-PU2216B (1)